


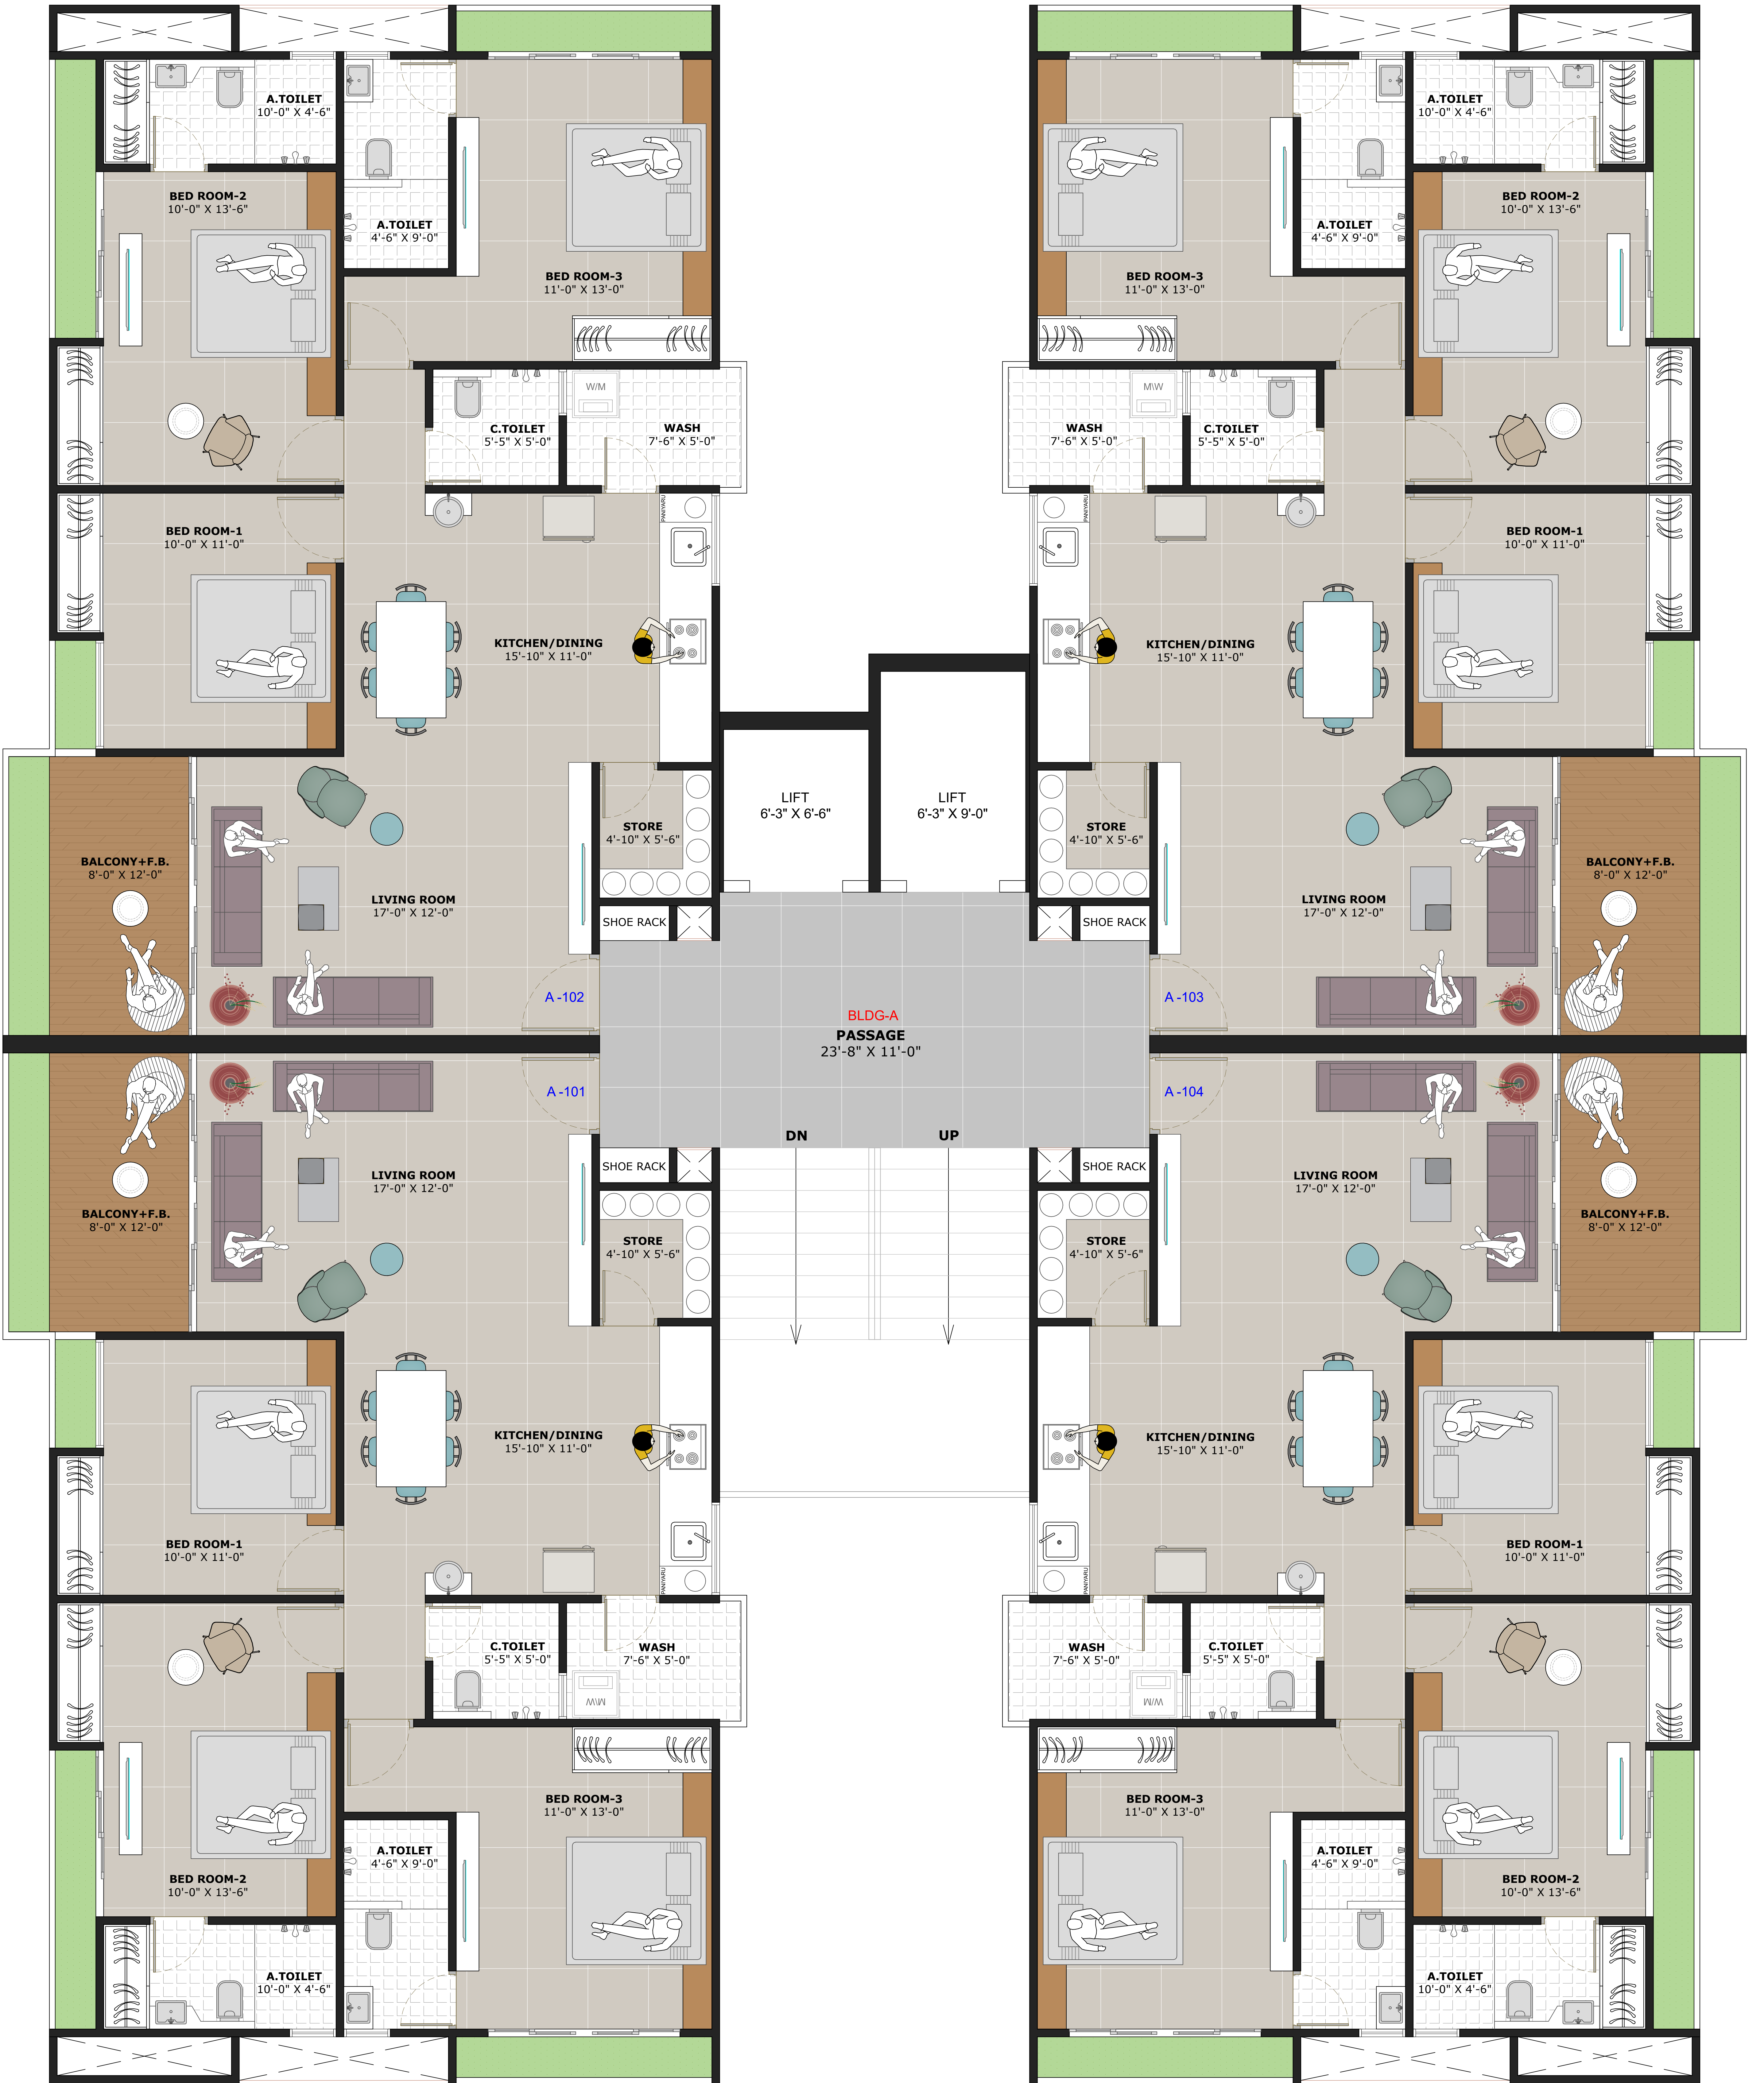

PROPOSED HIGH-RISE PLANNING @ TP 93_PAL_FP-86

NORTHERN AMOHA_1ST TO 12TH FLOOR BUILDING - A (CONCEPTUAL LAYOUT 3BHK)_OPTION-1

11.09.2026

AR.KUNAL

COPY FOR


CONTRACTOR
CLIENT / STRUCTURE SUPERVISOR

ELECTRICAL
—SOME—

SCALE
N.T.S.

PROJECT CONSULTANT | ARCHITECTURAL | STRUCTURAL | INTERIOR

508 & 510, Laxmi Trade Hub, Beside Axis Show Room,
No. 1, Junction, Suraj Kumar Road, Pundh, Suraj,
(91) 2253111, (91) 99792-00092

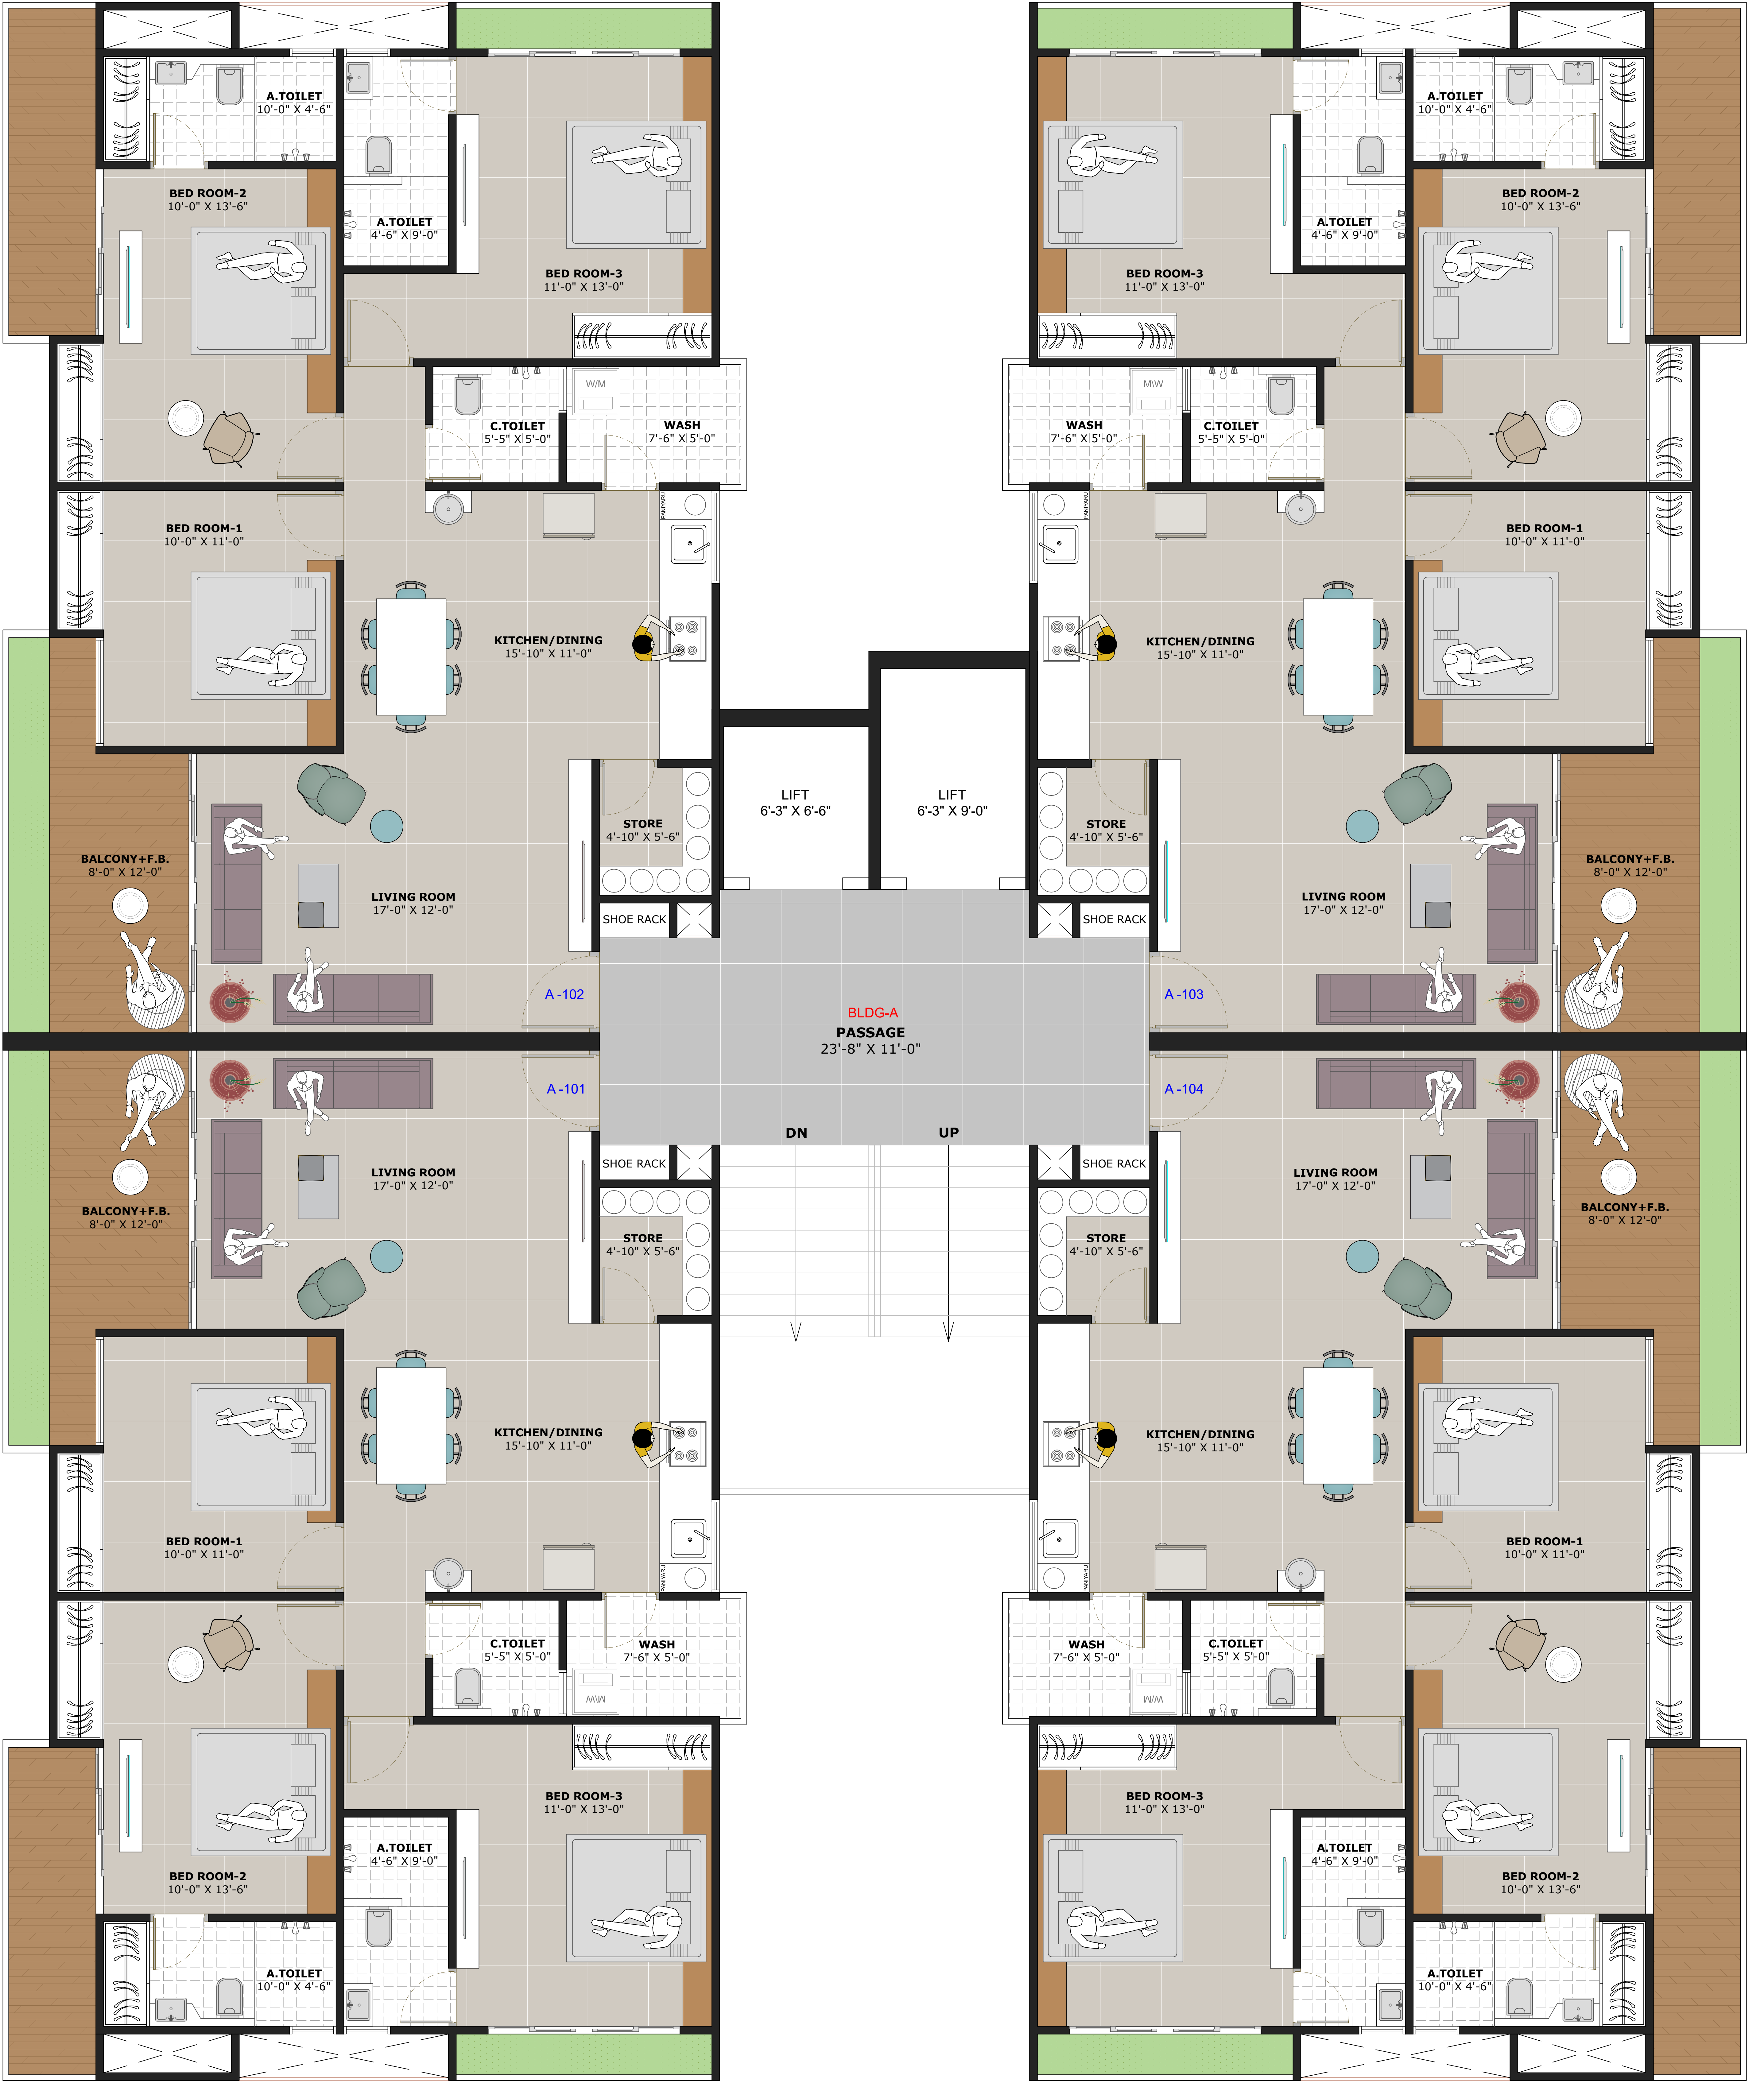

PROPOSED HIGH-RISE PLANNING @ TP 93_PAL_FP-86

NORTHERN AMOHA_13TH & 14TH FLOOR BUILDING - A (CONCEPTUAL LAYOUT 3BHK)_OPTION-1

11.09.2026

AR.KUNAL

COPY FOR

CONTRACTOR
CLIENT / STRUCTURE SUPERVISOR

ELECTRICAL
—SOME—

SCALE
N.T.S.

SMIT THAKKAR & ASSOCIATES


PROJECT CONSULTANT | ARCHITECTURAL | STRUCTURAL | INTERIOR

508 & 510, Laxmi Trade Hub, Beside Axis Show Room,
No. 1, Junction, Sural Dumas Road, Panch, Surat.
(91) 2253311, (91) 99792-00092



PROPOSED HIGH-RISE PLANNING @ TP 93_PAL_FP-86

NORTHERN AMOHA_1ST TO 12TH FLOOR BUILDING - B (CONCEPTUAL LAYOUT 2BHK)_OPTION-1

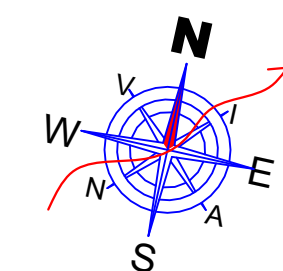

11.09.2026

AR.KUNAL

PROJECT NO:

23Y26

COPY
FOR

CONTRACTOR
CLIENT/STRUCTURE SUPERVISOR

ELECTRICAL-
CONG-

SCALE
N.T.S.




SMIT THAKKAR & ASSOCIATES
PROJECT CONSULTANT | ARCHITECTURAL | STRUCTURAL | INTERIOR
509 & 510, Luxuria Trade Hub, Beside Audi Show Room,
Nr. Y-Junction, Surat Dumas Road, Runderi, Surat.
(91) 2255311, (91) 9575230192



PROPOSED HIGH-RISE PLANNING @ TP 93_PAL_FP-86

NORTHERN AMOHA_13TH & 14TH FLOOR BUILDING - B (CONCEPTUAL LAYOUT 2BHK)_OPTION-1

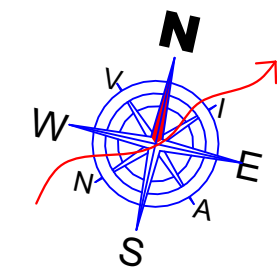

11.09.2026 AR.KUNAL

PROJECT NO: 23Y26

COPY FOR

CONTRACTOR
CLIENT/STRUCTURE SUPERVISOR

ELECTRICAL-
CONG-

SCALE
N.T.S.



SMIT THAKKAR & ASSOCIATES
PROJECT CONSULTANT | ARCHITECTURAL | STRUCTURAL | INTERIOR
509 & 510, Luxuria Trade Hub, Beside Audi Show Room,
Nr. Y-Junction, Surat Dumas Road, Runderi, Surat.
(91) 2255311, (91) 9875230052