



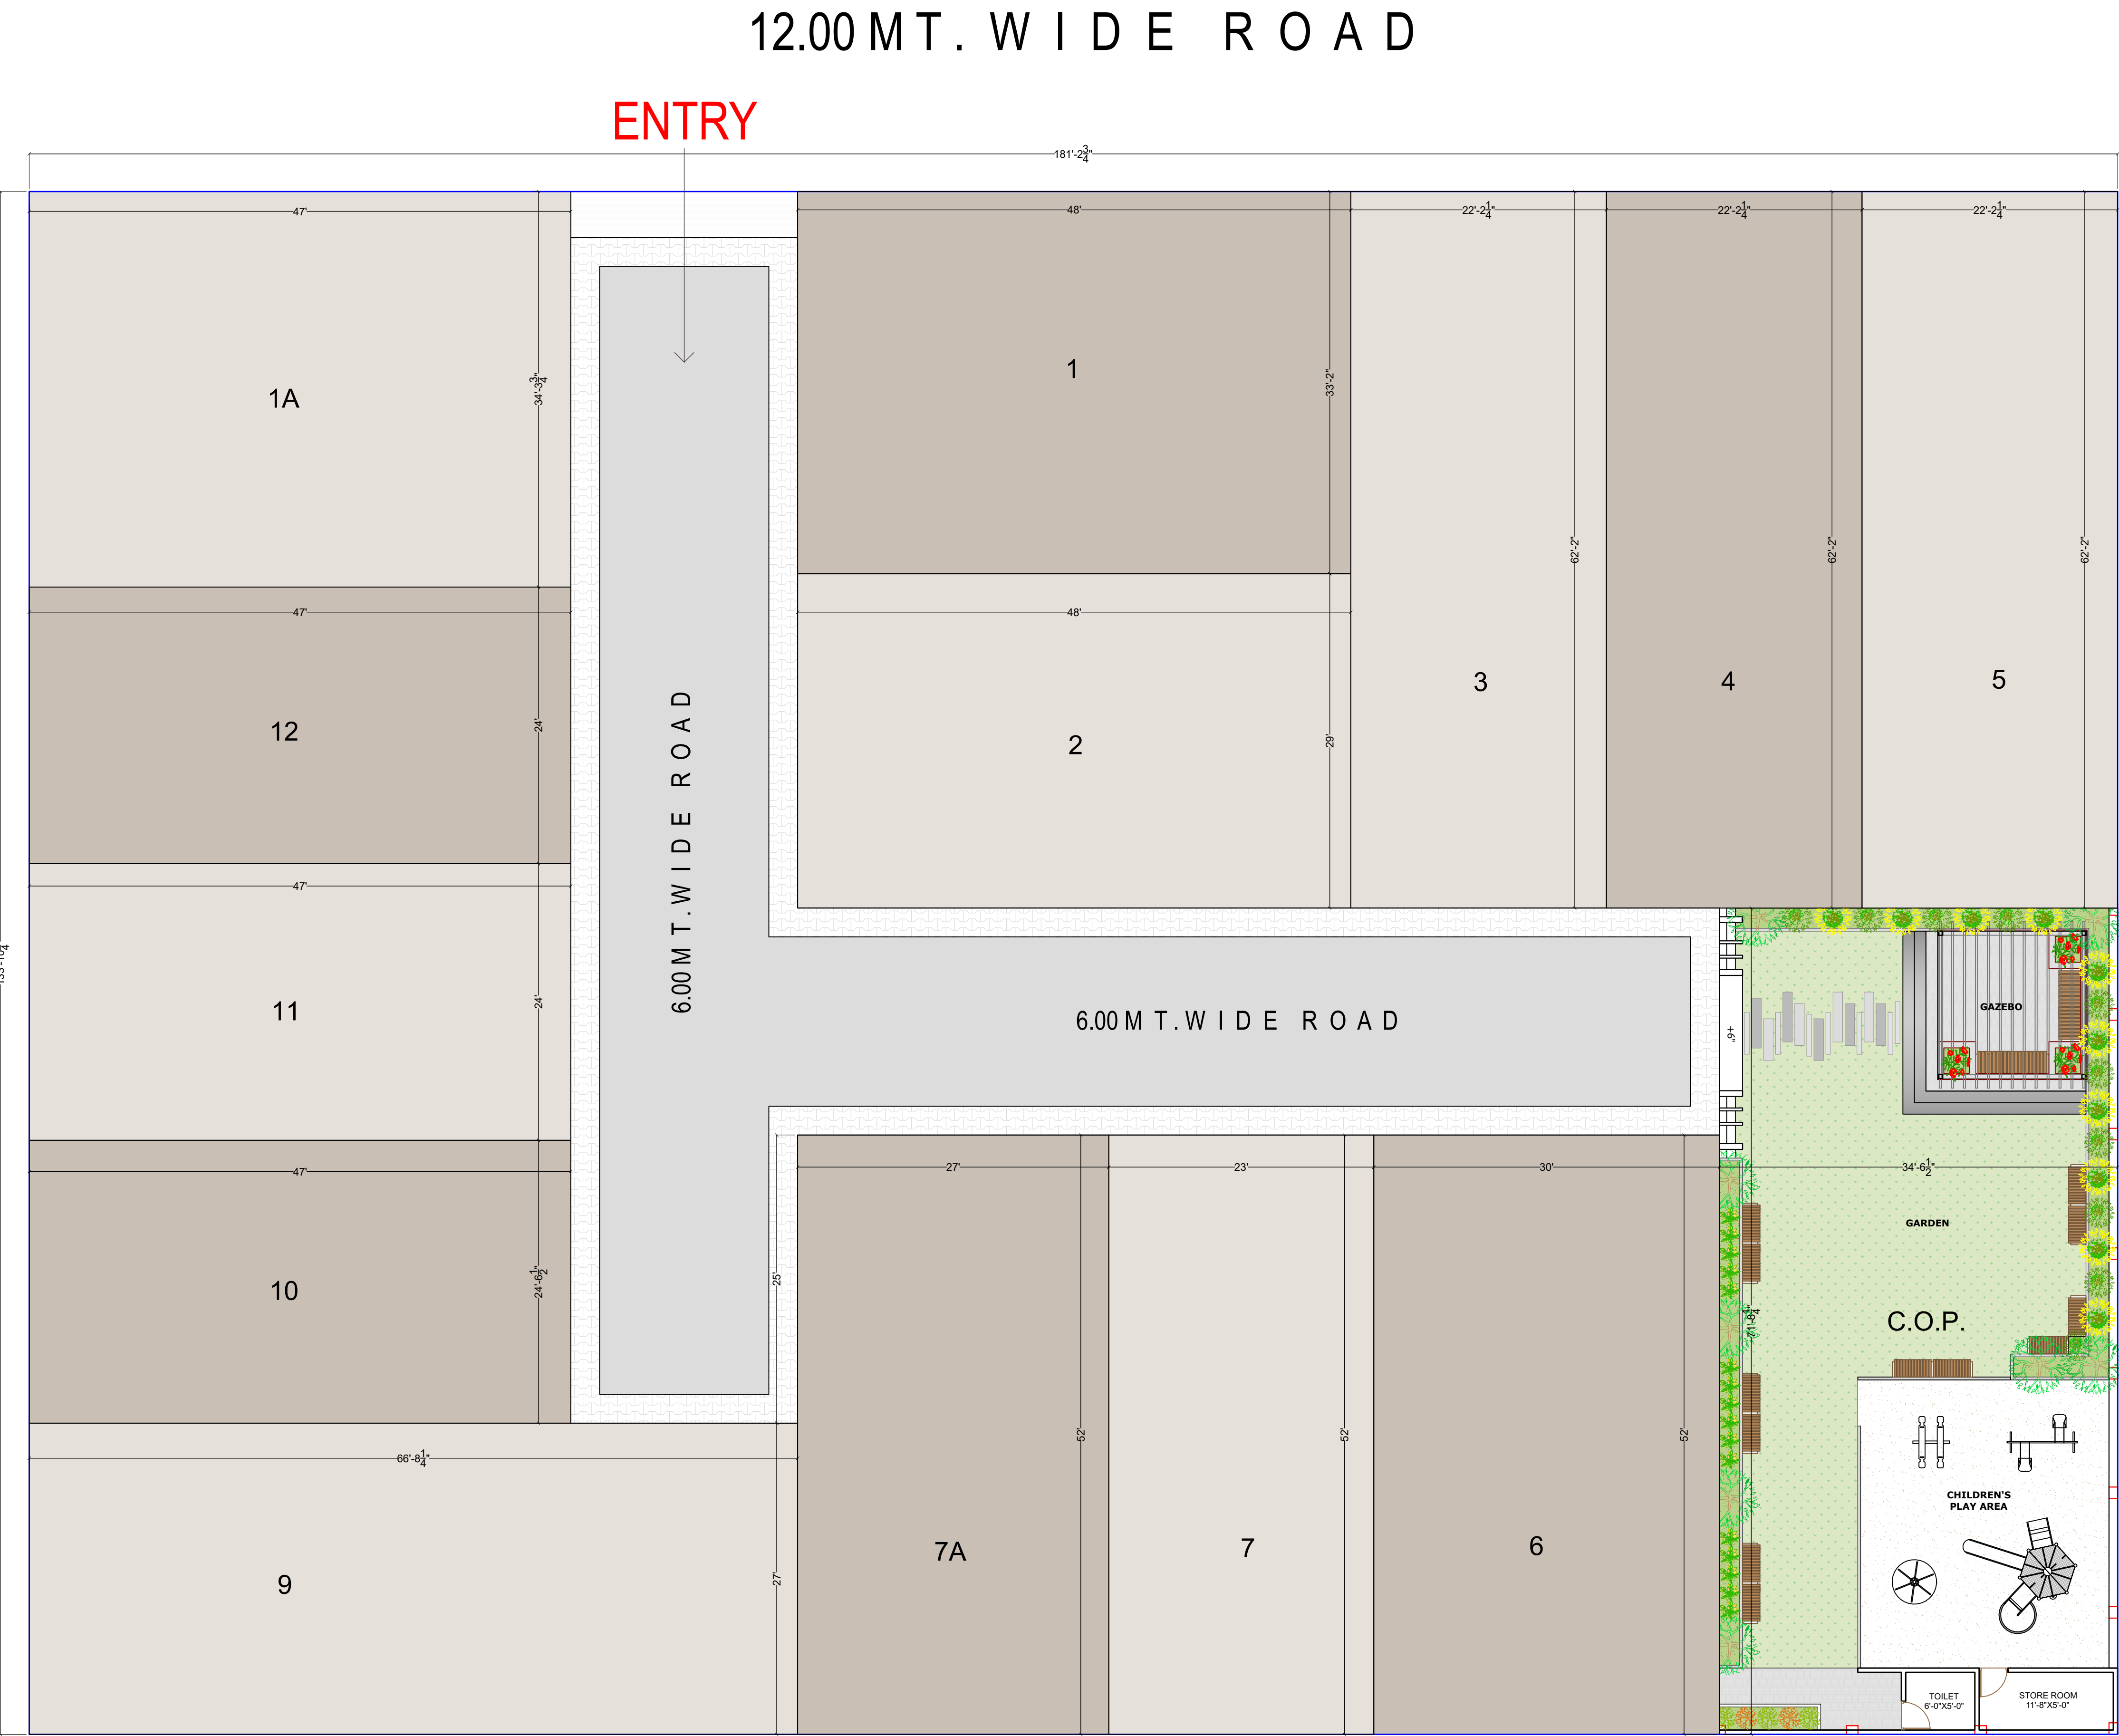

AREA TABLE UNIT PLAN					
PLOT NO.	AREA CALC.		AREA (IN SQ.MT.)	AREA (IN SQ.FT.)	AREA (IN SQ.YD.)
	LENGTH	WIDTH			
1	48'-0"	33'-2"	147.91	1591.51	176.83
2	48'-0"	29'-0"	129.32	1391.48	154.61
3	22'-2"	62'-3"	128.10	1378.36	153.15
4	22'-2"	62'-3"	128.10	1378.36	153.15
5	22'-2"	62'-3"	128.10	1378.36	153.15
6	30'-0"	52'-0"	144.93	1559.45	173.27
7	23'-0"	52'-0"	111.11	1195.54	132.84
7A	27'-0"	52'-0"	130.44	1403.53	155.95
9	66'-9"	27'-0"	167.32	1800.36	200.04
10	47'-0"	24'-6½"	107.15	1152.93	128.10
11	47'-0"	24'-0"	104.79	1127.54	125.28
12	47'-0"	24'-0"	104.79	1127.54	125.28
1A	47'-0'	34'-3¾"	149.82	1612.06	179.12
TOTAL				18097.03	2010.78


NORTHERN
GARDENIA

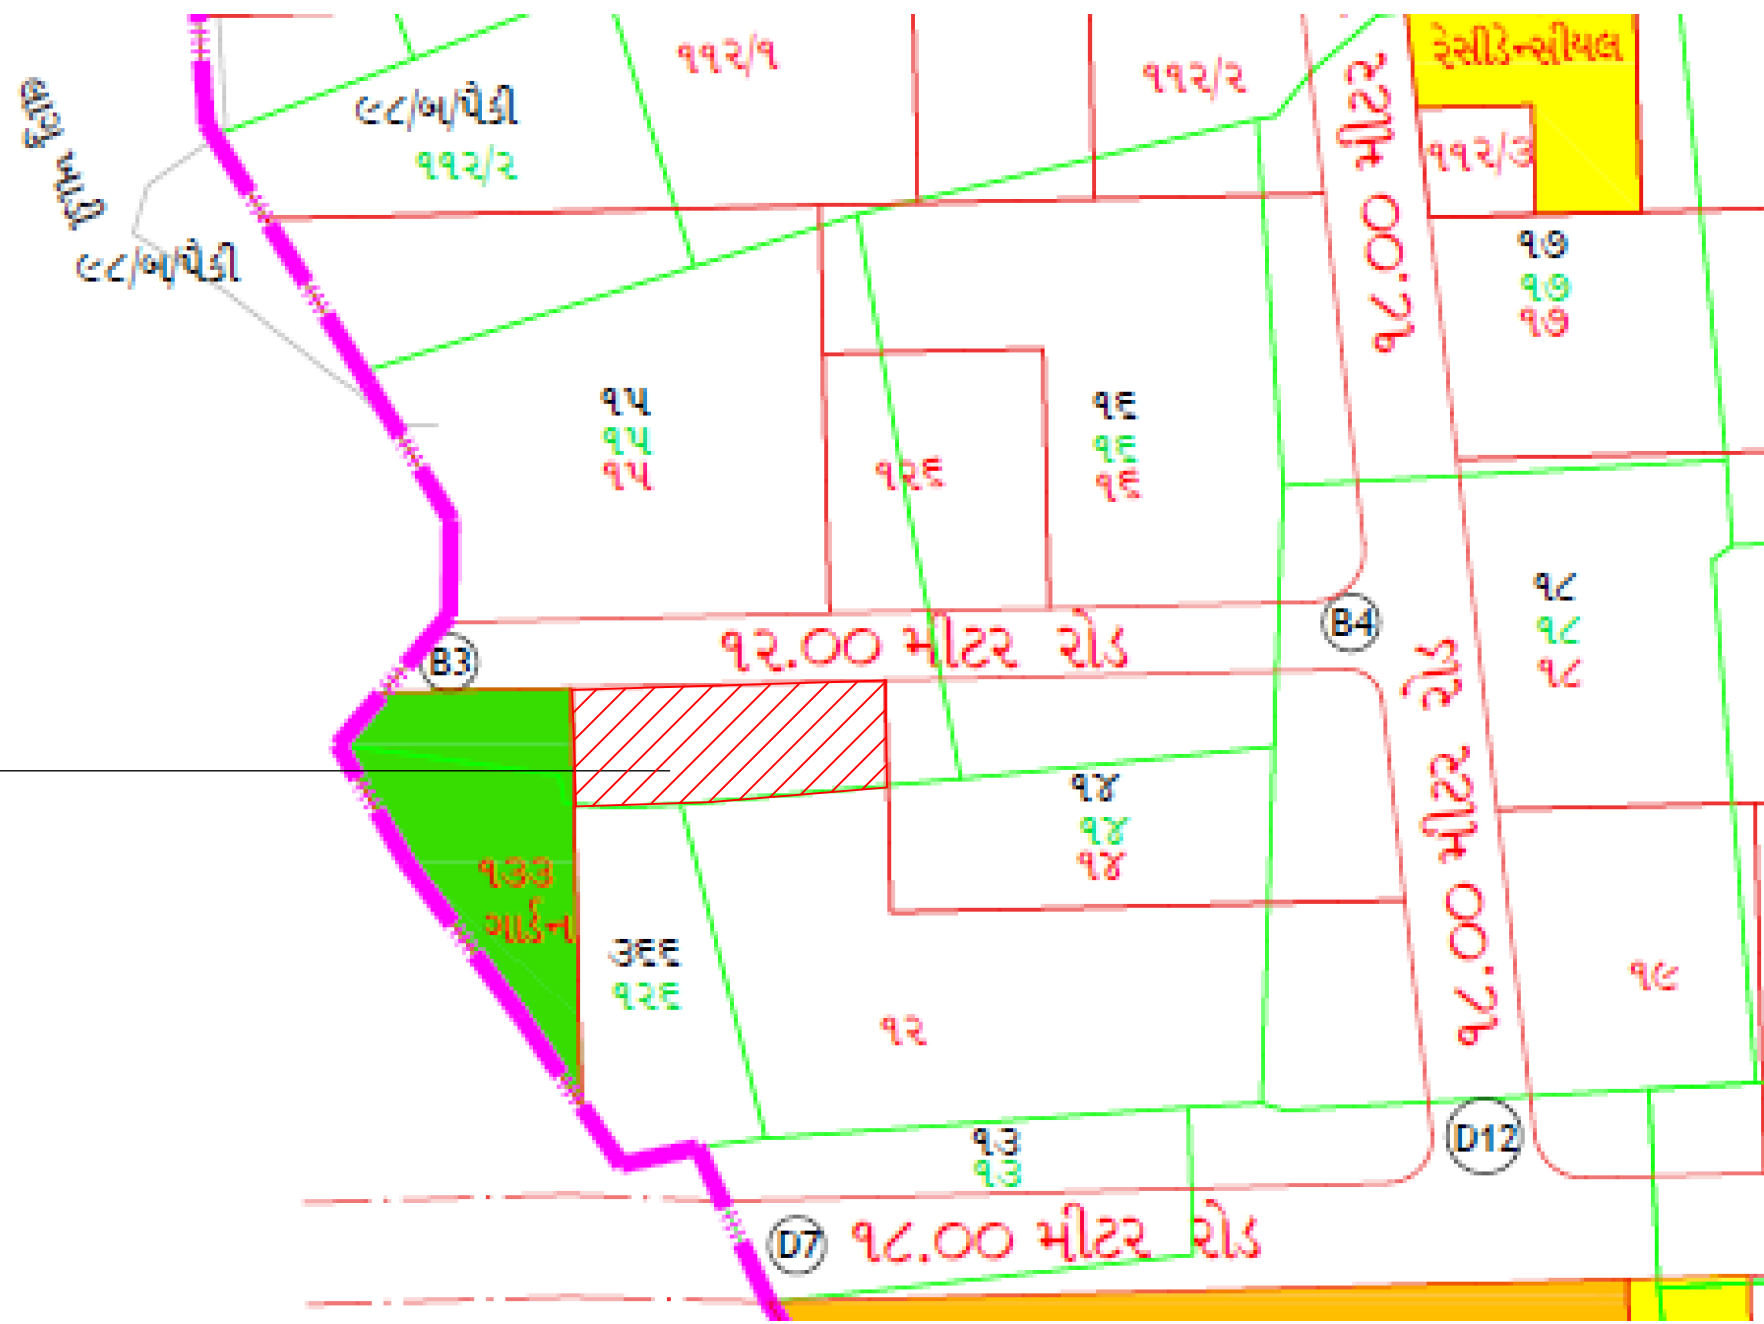

PROJECT TITLE:

NORTHERN GARDENIA


DRAWING: SITE LAYOUT PLANNING

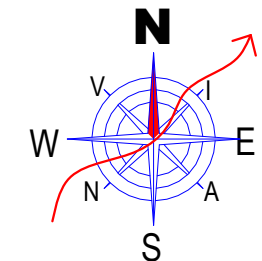

17.08.2026	KUNAL
PROJECT NO:	35Y24

COPY FOR	CONTRACTOR	ELECTRICAL
	CLIENT	CONS.
	STRUCTURE	SUPERVISOR

SCALE
N.T.S.

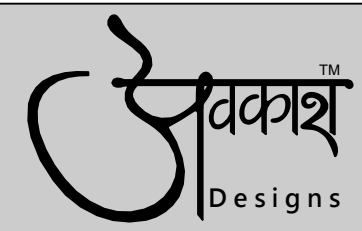

SMIT THAKKAR & ASSOCIATES
DESIGNS

PROJECT CONSULTANT | ARCHITECTURAL | STRUCTURAL | INTERIOR
509 & 510, Lunkaria Trade Hub, Beside Audi Show Room,
Nr. Y-Junction, Surati Dumas Road, Runderi, Surat.
(91) 2255311, (91) 98792450092